BROADWAY STREET SIGNALIZATION PROJECT

CHICOPEE, MA

MASSDOT 25% DESIGN PUBLIC HEARING

DECEMBER 16, 2013

PREPARED BY

FUSS & O'NEILL

78 INTERSTATE DRIVE
WEST SPRINGFIELD, MA 01089
(413) 452-0445
www.fussnoon.com

PREPARED FOR

CITY of CHICOPEE
Crossroads of New England
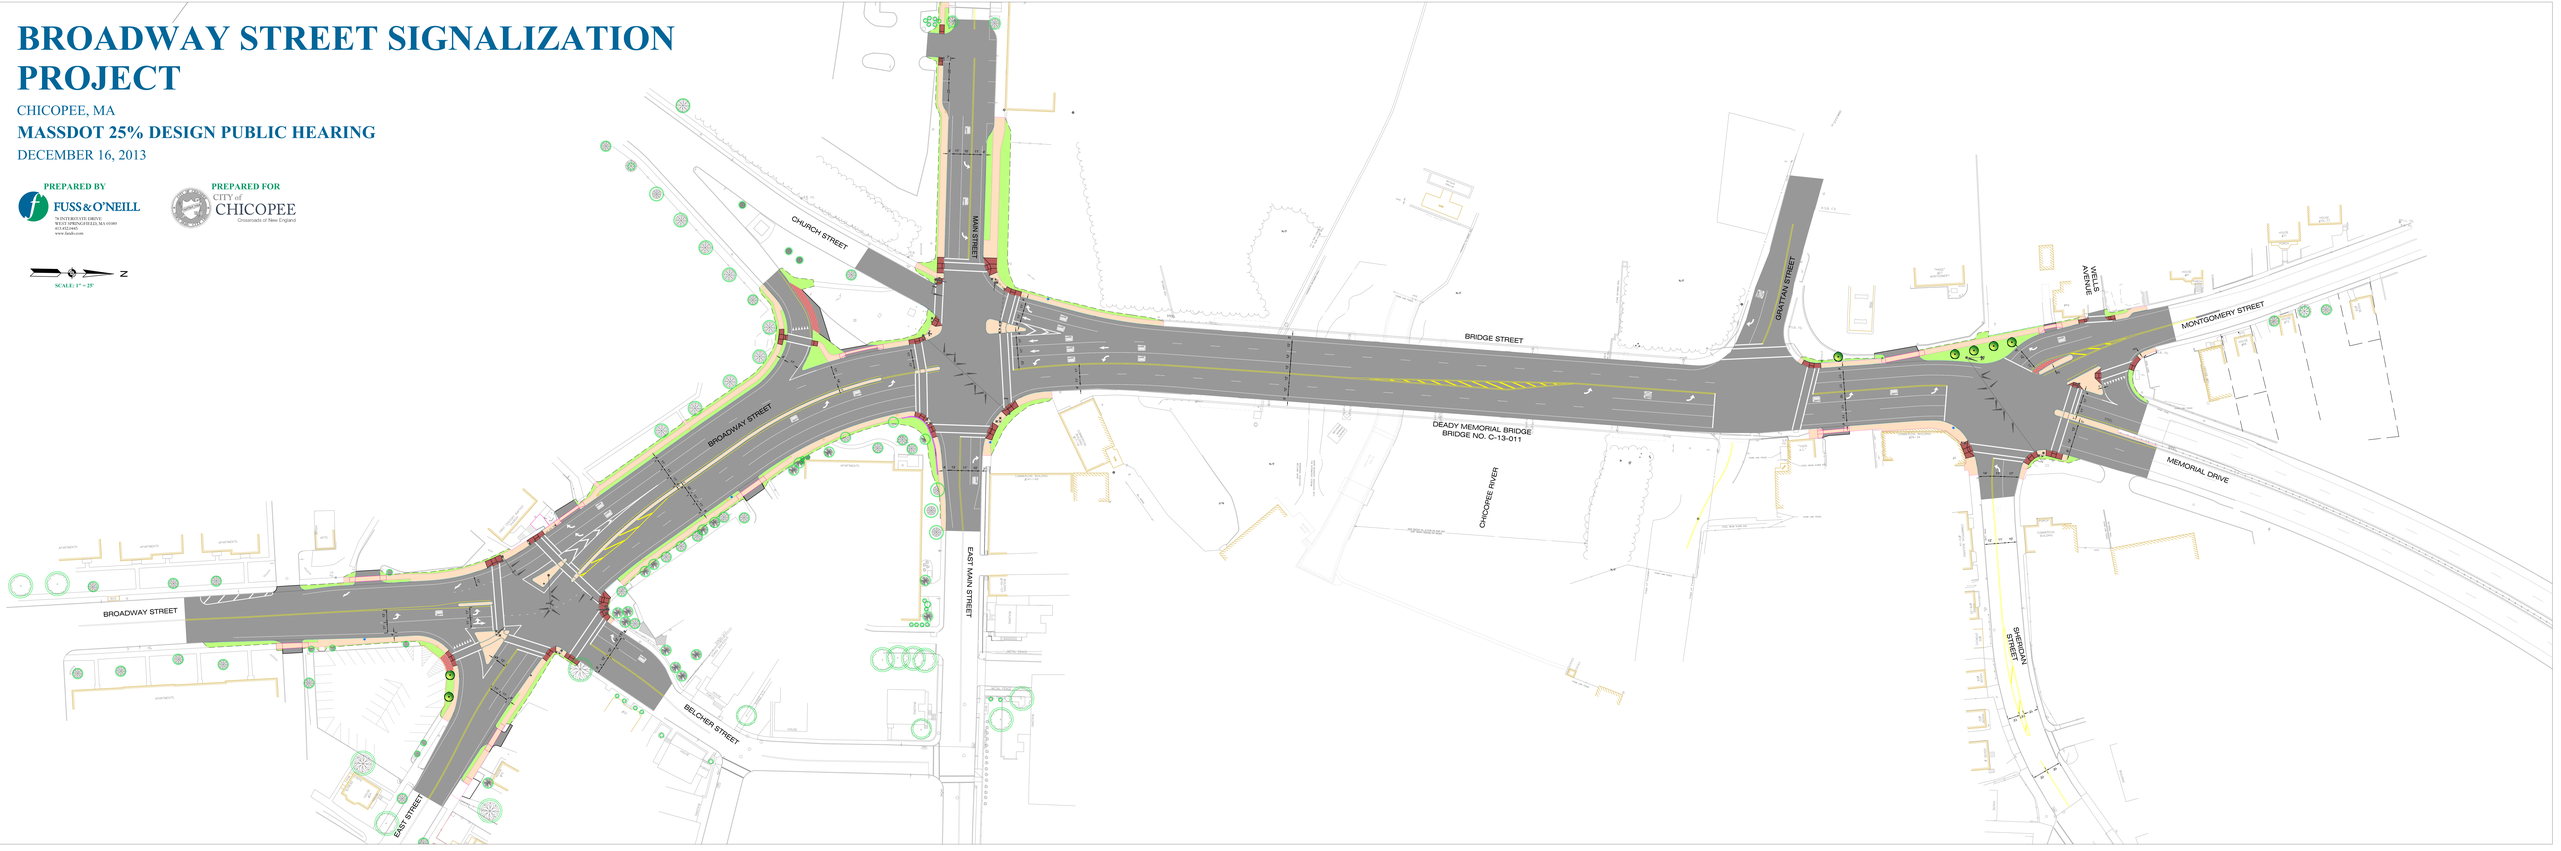
SCALE: 1" = 25'